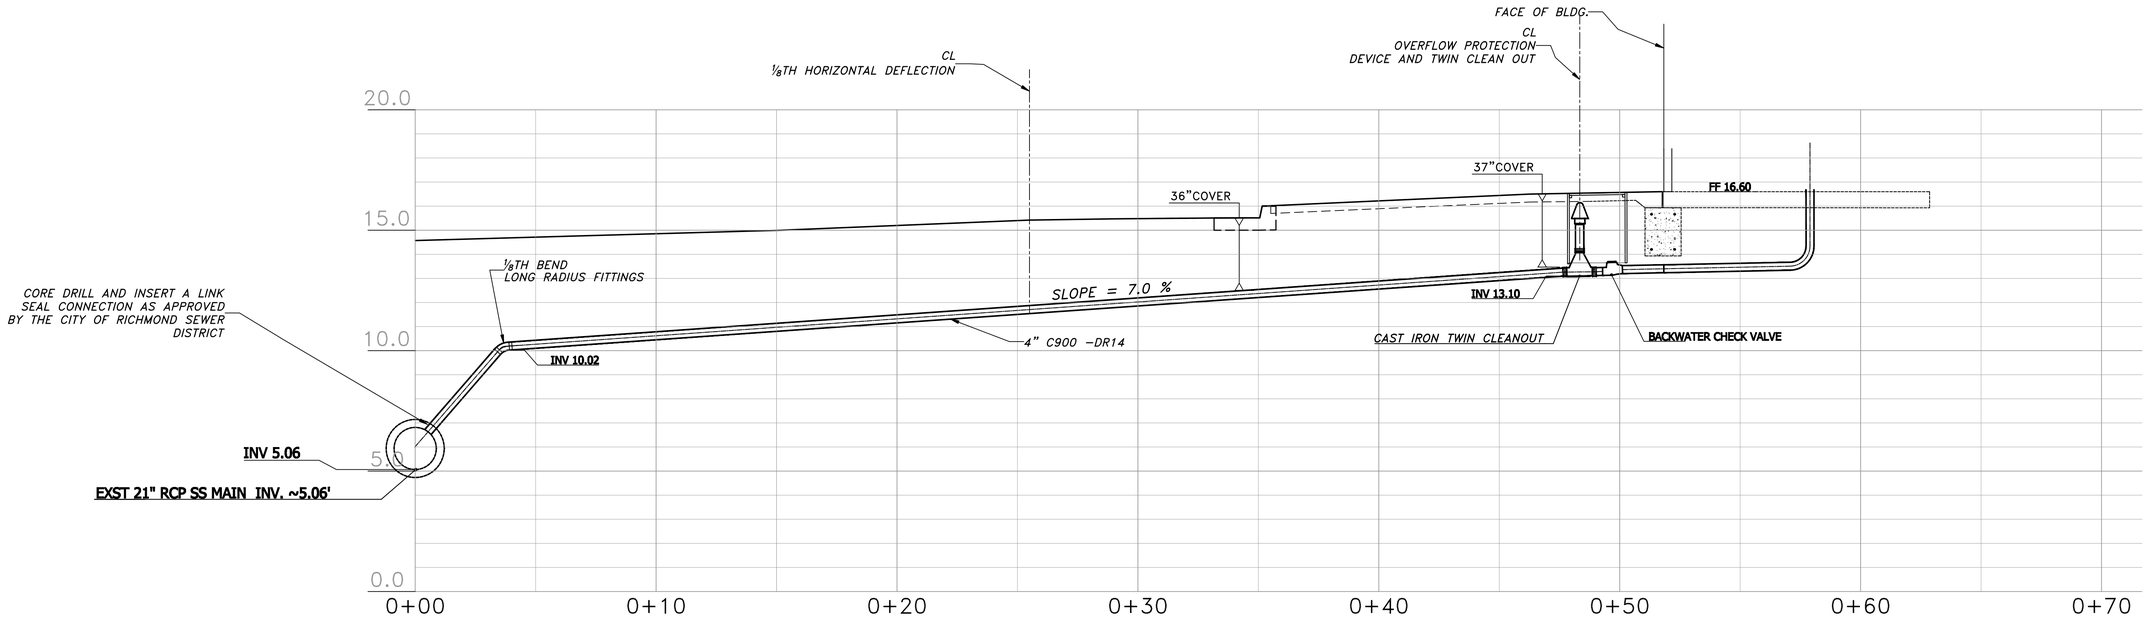

1 **SS PROFILE**
Scale: 1"=3'

CONTACT USA NORTH 811, UNDERGROUND SERVICE ALERT 48 HOURS BEFORE YOU DIG
811 or 800-642-2444
www.usanorth811.org

REVISIONS	BY	DATE
ADDED SHEET FOR SS PROFILE	DPW	5-31-2019

CHOW ENGINEERING, INC.
7770 PARDEE LANE, SUITE 100
OAKLAND, CA 94621
Phone: (510) 636-8500 Fax: (510) 636-8544
Web: www.choweng.com E-Mail: info@choweng.com

DRAWING TITLE:
SS PROFILE
OPERATOR RESTROOM
CASTRO ST. & TEWKSBURY AVE.

OWNER:
AC TRANSIT
1600 FRANKLIN ST.
OAKLAND, CA 94612

STAMP
REGISTERED PROFESSIONAL ENGINEER
DEAN WANZEK
No. C 054717
Exp. 12/31/19
CIVIL
STATE OF CALIFORNIA

DATE	5-31-19
SCALE	AS NOTED
SHEET SIZE	ARCH D
DRAWN	DW
CHECKED	LK
JOB NO.	16R-120
DRAWING NO.	C-5-A
SHEET NO.	5 of 9
REVISION NO.	00

DPW, CE 5/30/2019 10:33 PW16R-120-CD-to-C5.dwg